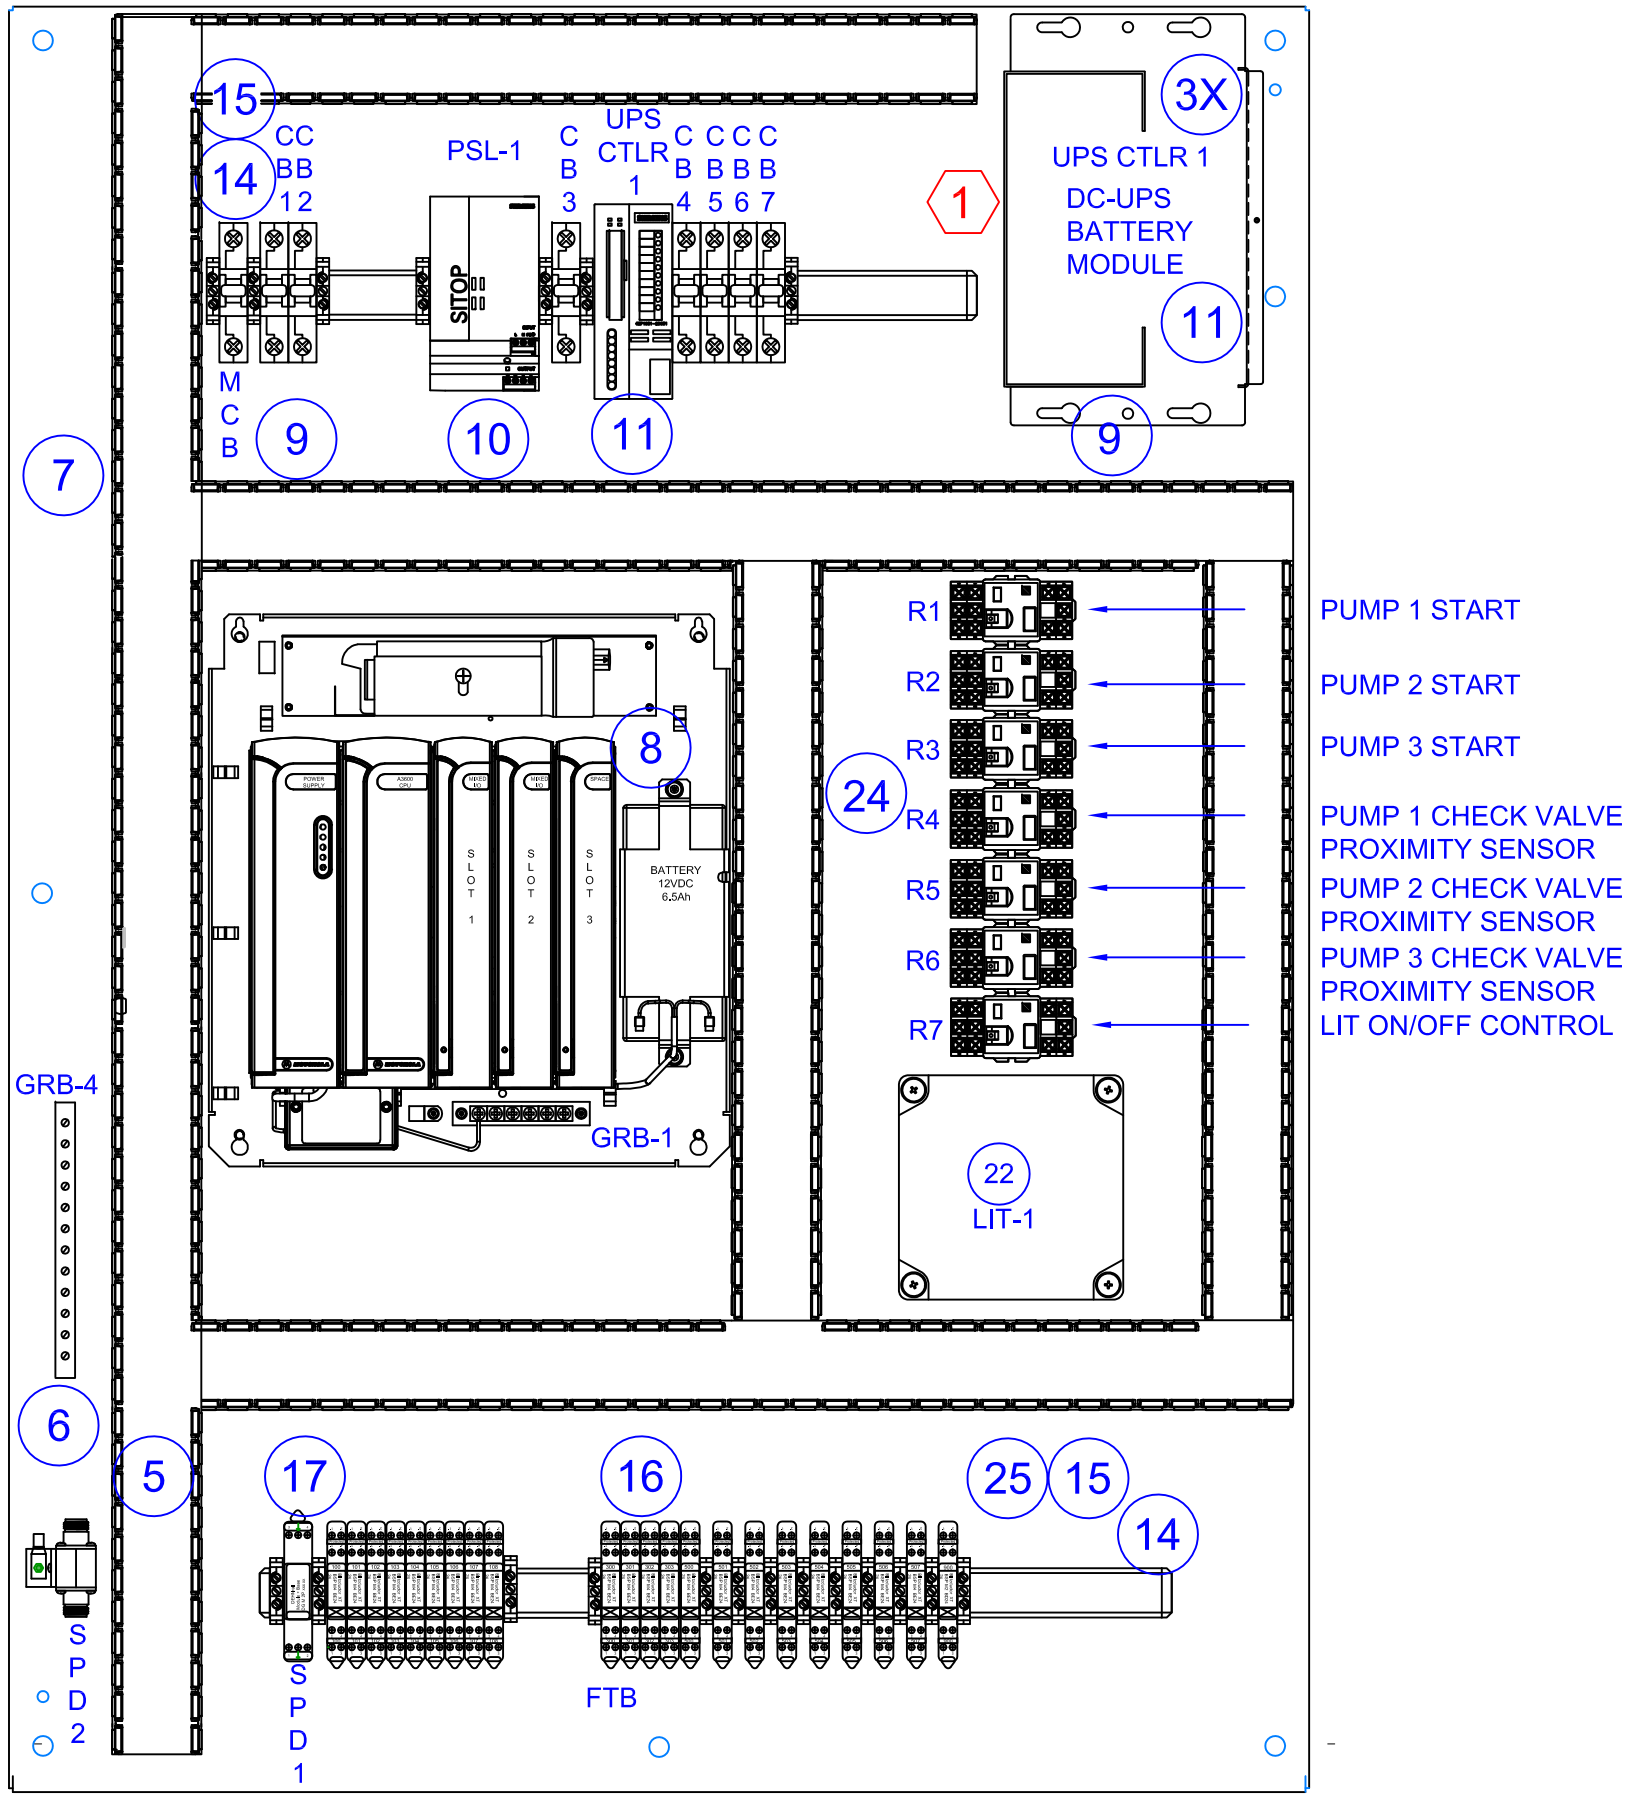

SCALE: N.T.S.	-	REVISIONS AS PER MEETING	09-11-2013	JG	WASTEWATER DIVISION, INDUSTRIAL AUTOMATION GROUP	TITLE: LIFT STATIONS STANDARDS RTU FOR <50 HP PCP INTERIOR LAYOUT
DESIGN: IAG / LS	1	ADDED ADDITIONAL UPS MODULES	06-15-2015	JG	CITY OF ORLANDO, FLORIDA	SHEET 304
DRAWN BY: JG						
APPROVED BY: GM	NO	REVISION	DATE	BY		