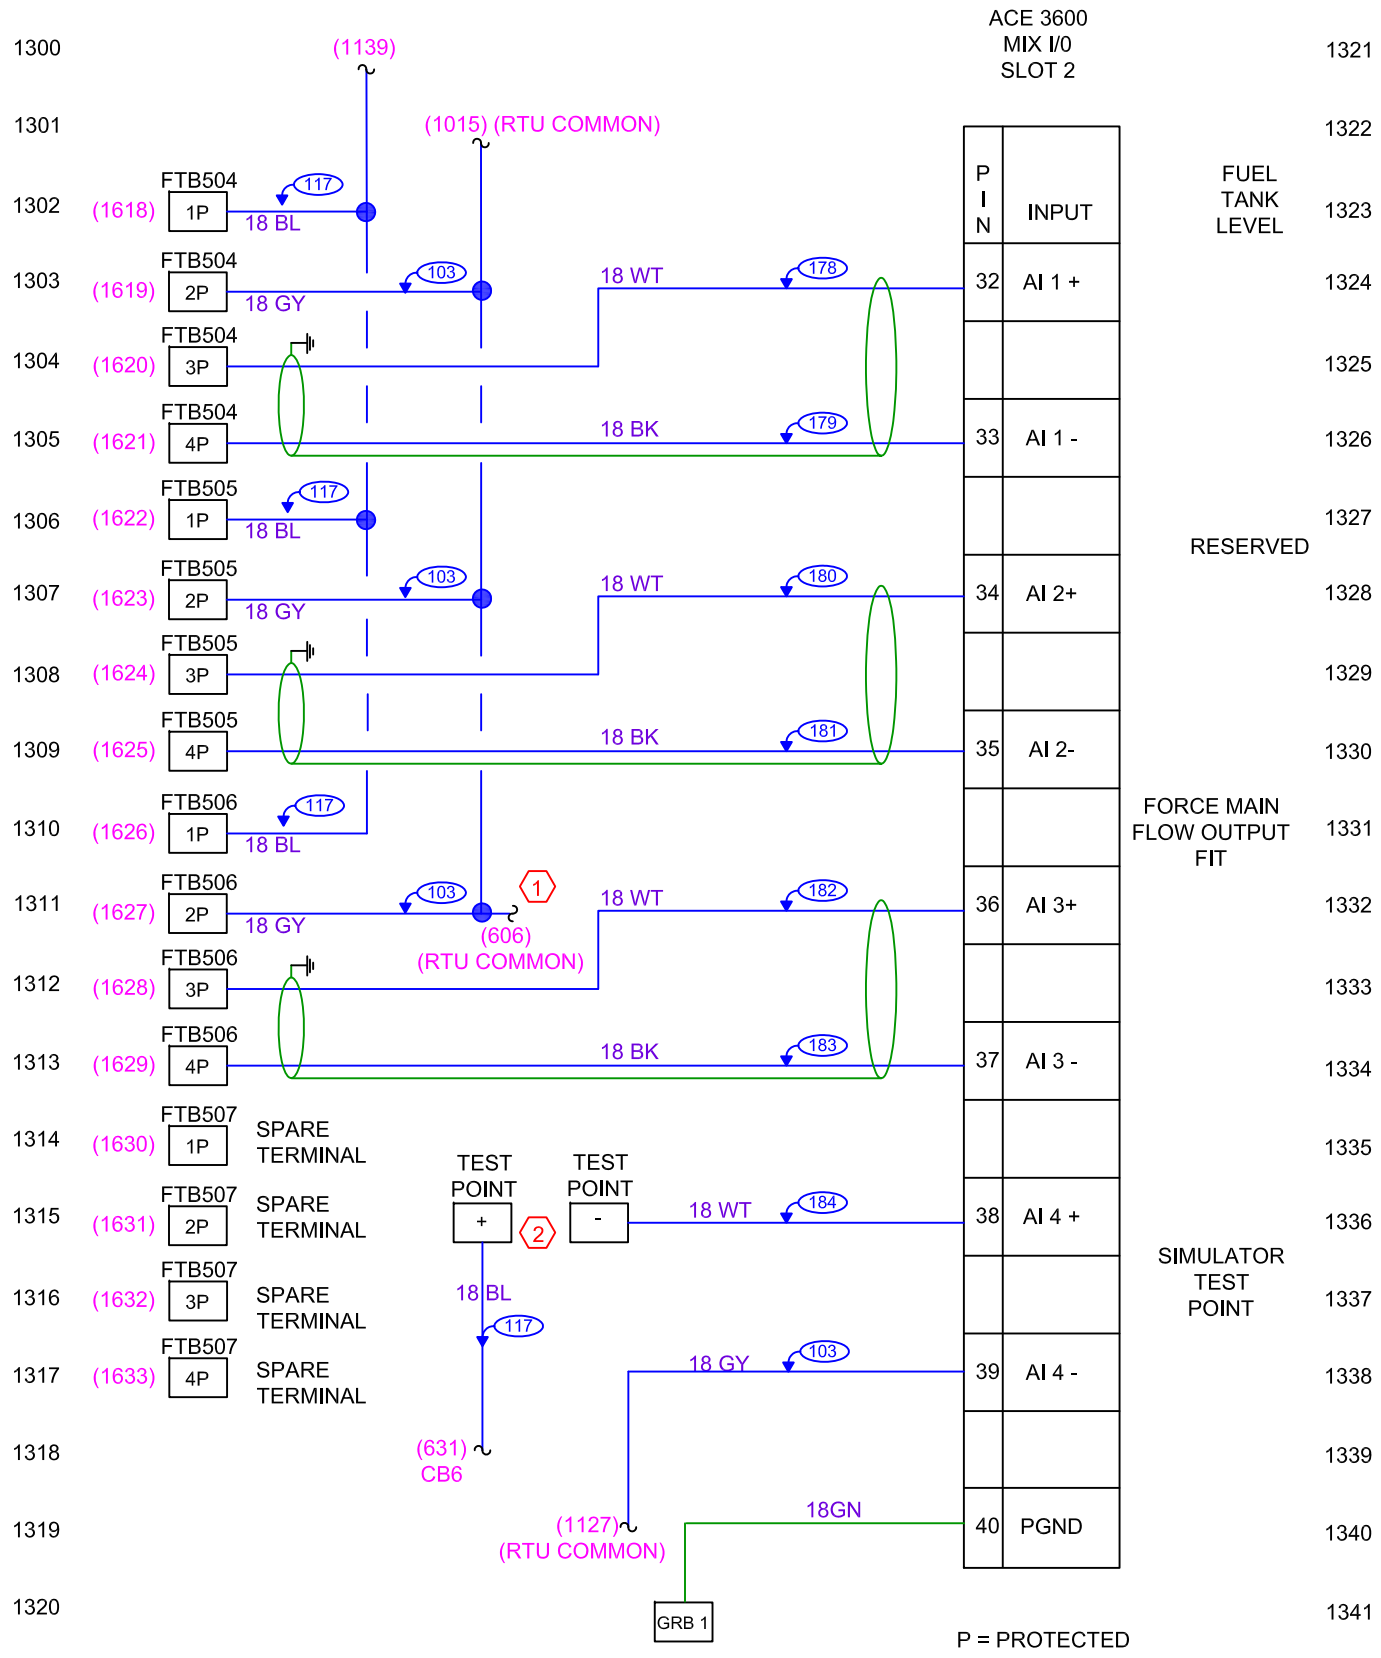

SCALE: N.T.S.	-	ADDED DRAWING LOCATORS	10-25-2013	JG	WASTEWATER DIVISION, INDUSTRIAL AUTOMATION GROUP	TITLE: LIFT STATIONS STANDARDS RTU FOR <50 HP PCP SLOT 2 MODULE WIRING SCHEMATIC PART 3	SHEET 313
DESIGN: IAG / LS	1	REMOVED WIRING FTB 507 & ADDED AI FOR TEST POINT	03-04-2015	JG			
DRAWN BY: JG	2	ADDED WIRING FOR ANALOG TEST POINT	10-19-2015	JG	CITY OF ORLANDO, FLORIDA		
APPROVED BY: WW	NO	REVISION	DATE	BY			